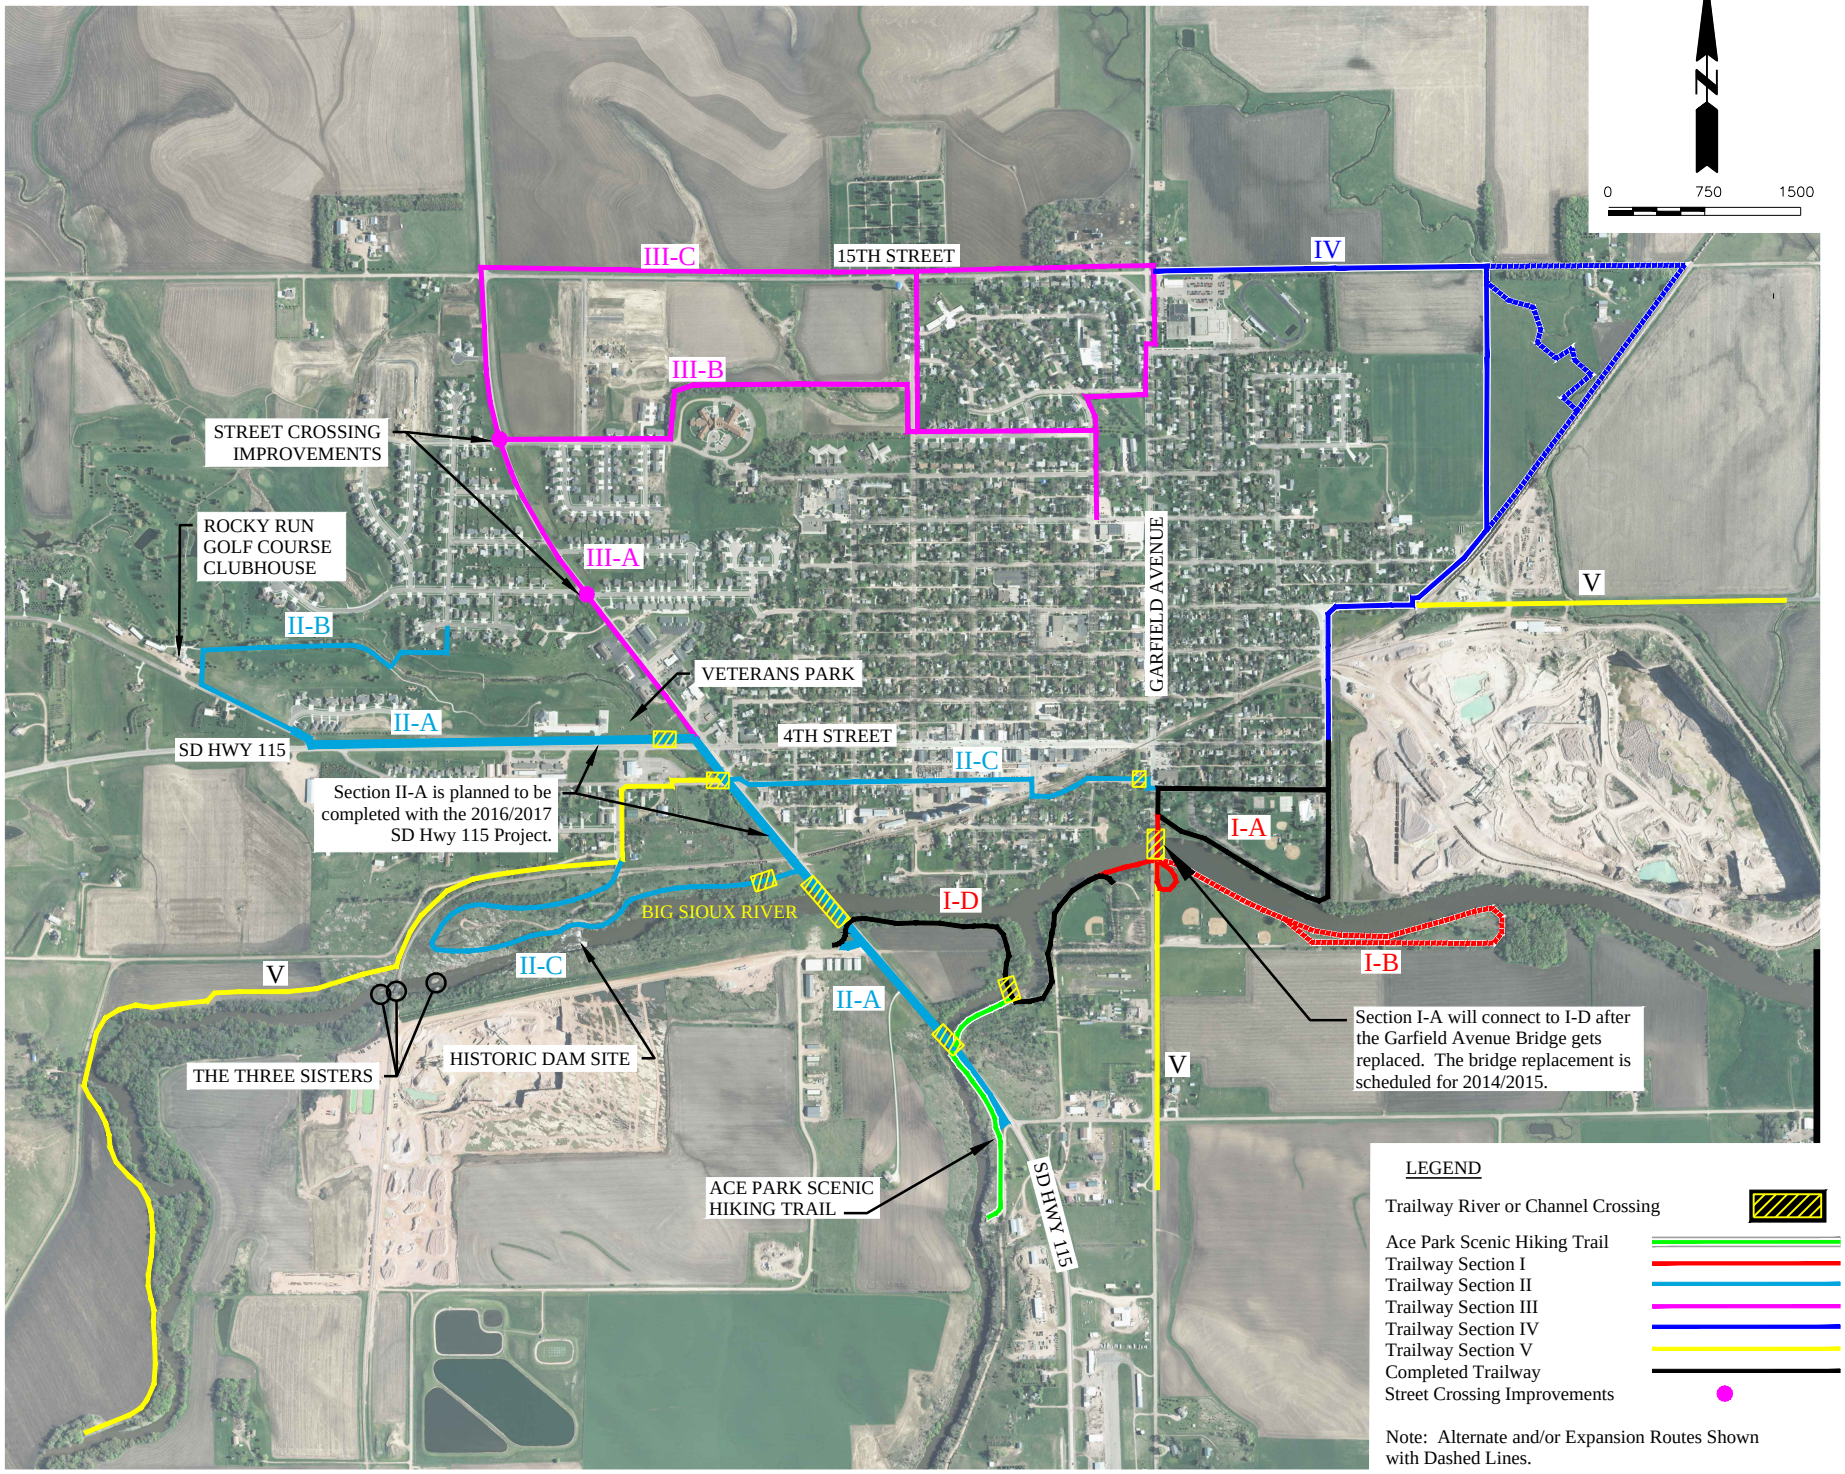

EXHIBIT B

SITE MAP

SIOUX RIVER
RED ROCK TRAIL
DELL RAPIDS, SD

Project Manager: LWM
Designer: CAG
Project Number: 662070
Phone: (605) 339-4157

DGR ENGINEERING

REV	DATE	DESCRIPTION

Plot Date: 9/23/2014 1:34:57 PM

P:\06\62\070\662070\DWG\662070-SHARED USE PATH PLAN.DWG